



【保谷第一小学校】


B案_南側コの字配置

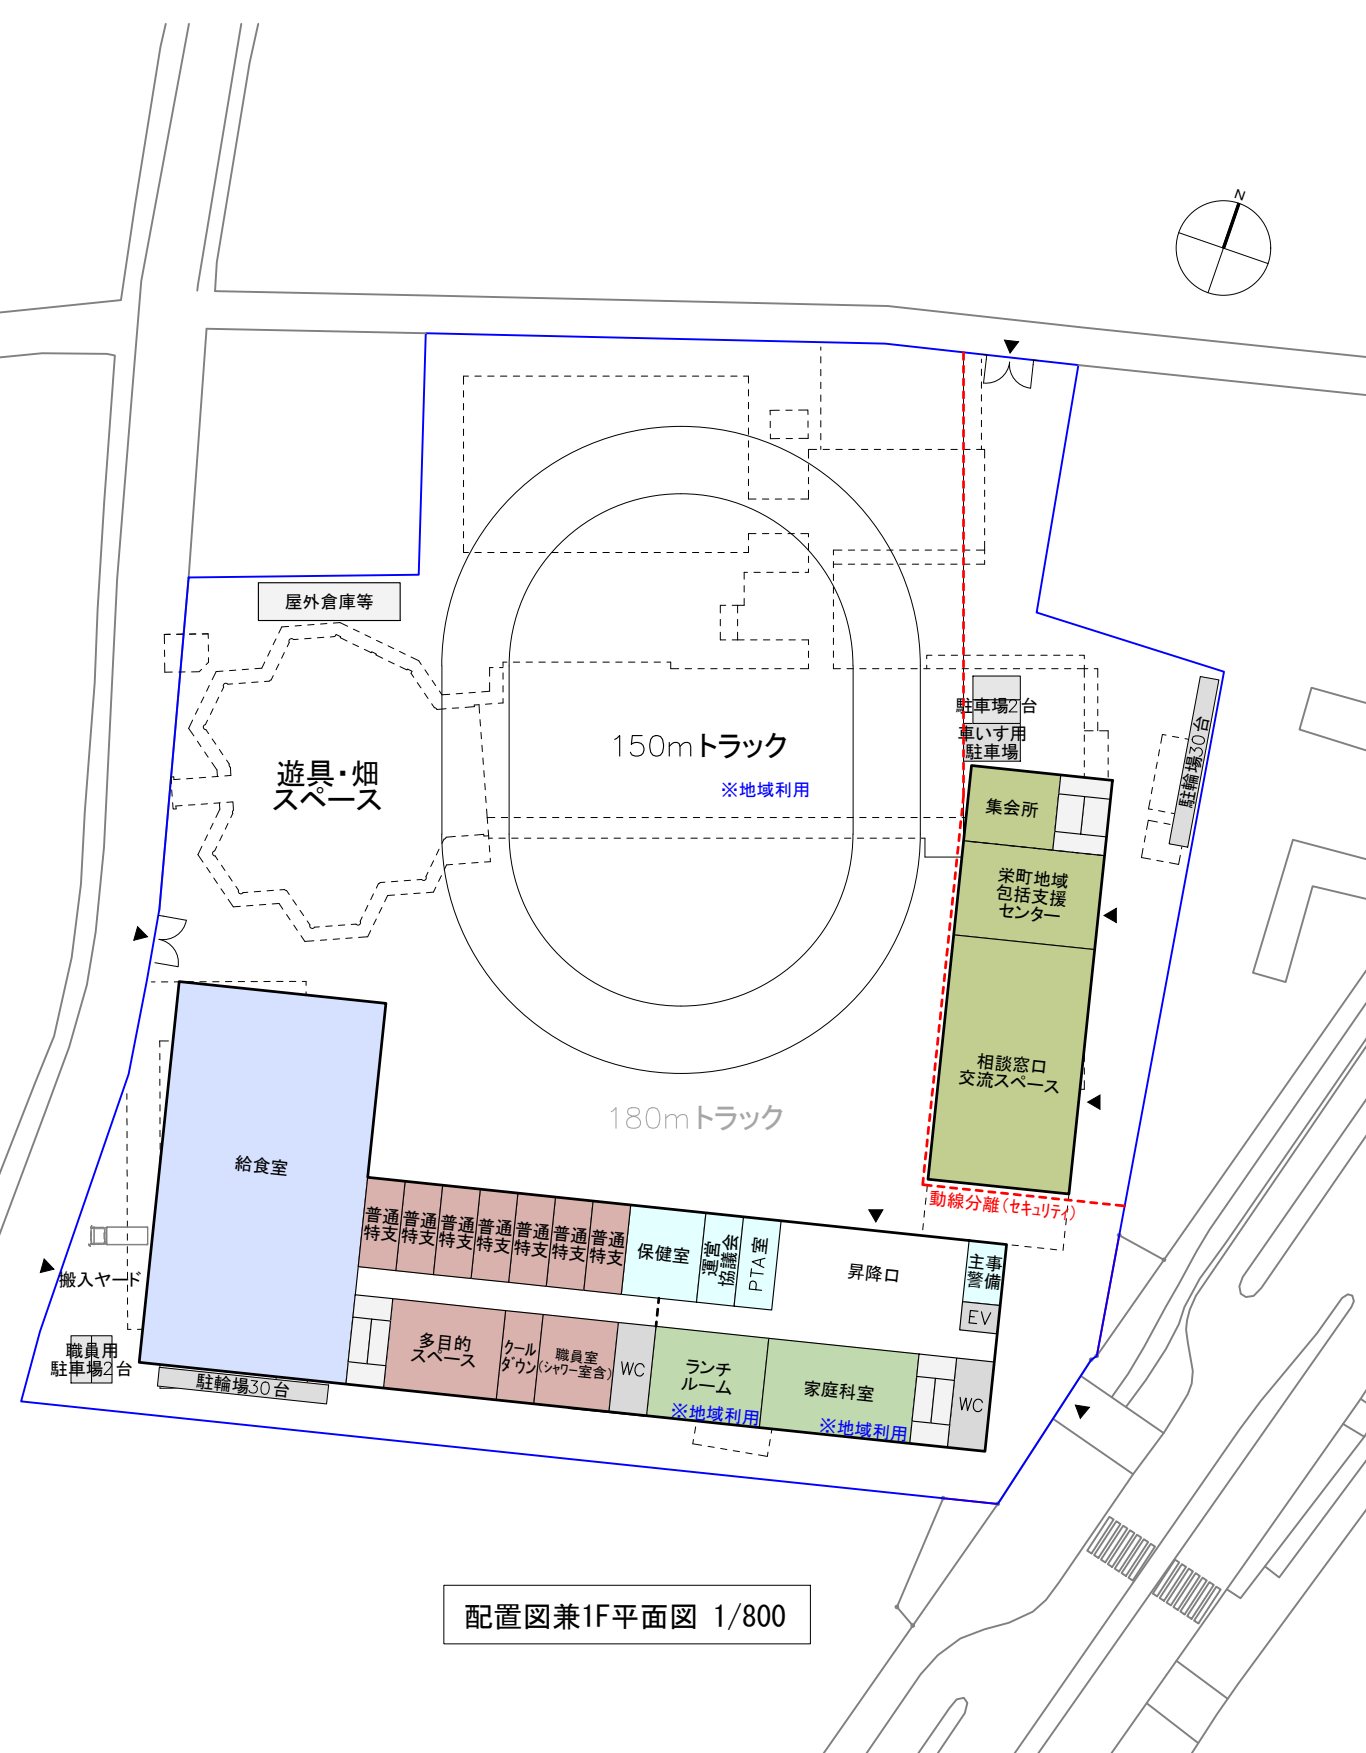


配置図兼1F平面図 1/800

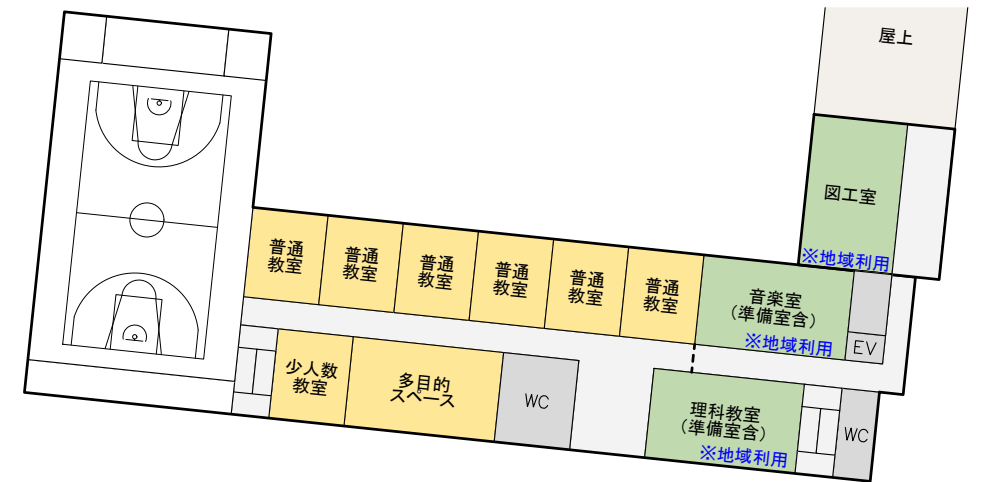

4F平面図 1/800

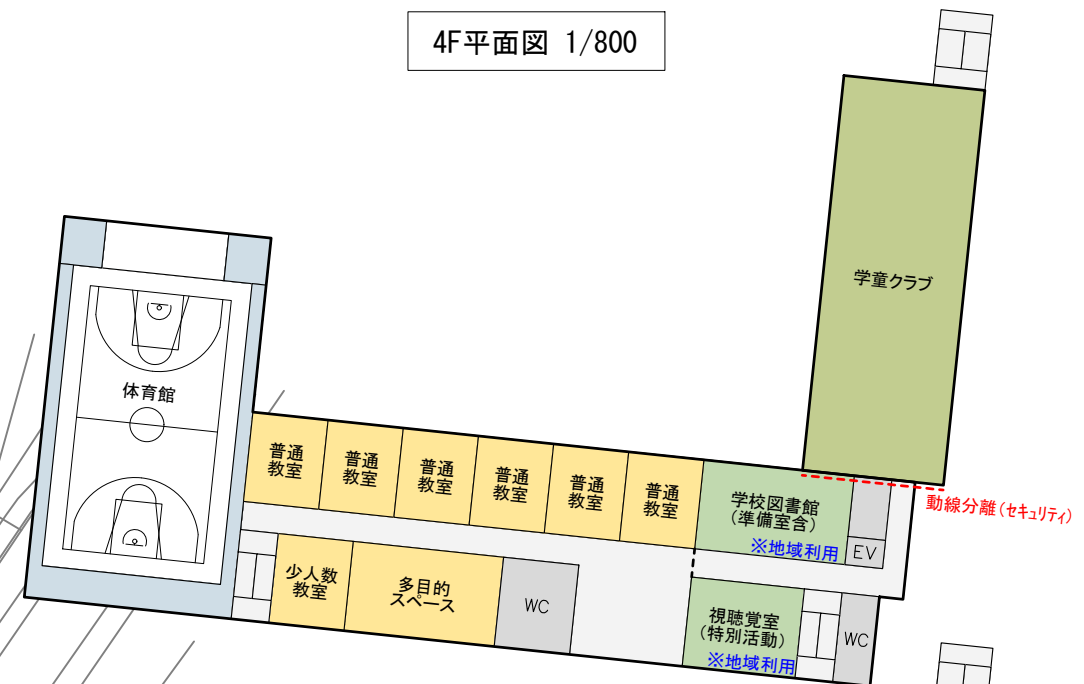


3F平面図 1/800

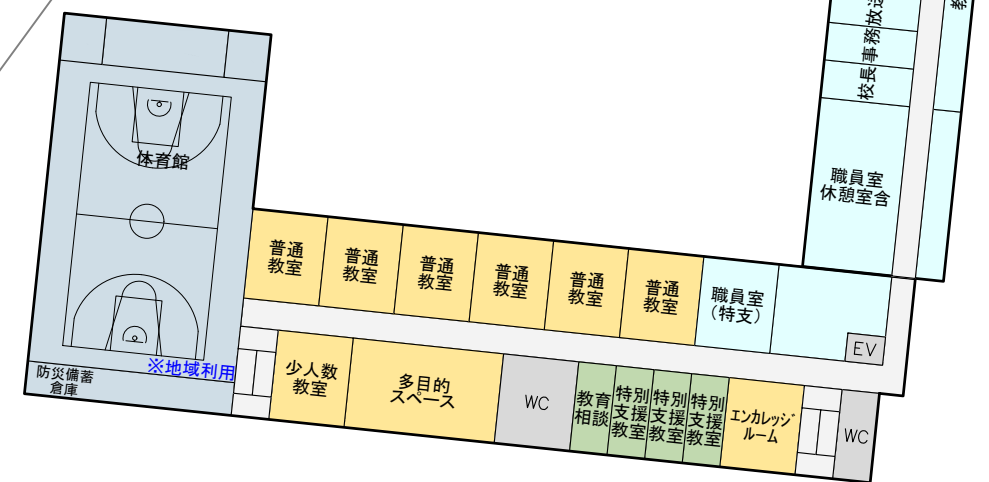


2F平面図 1/800


【保谷第一小学校】
C案_南側L字配置

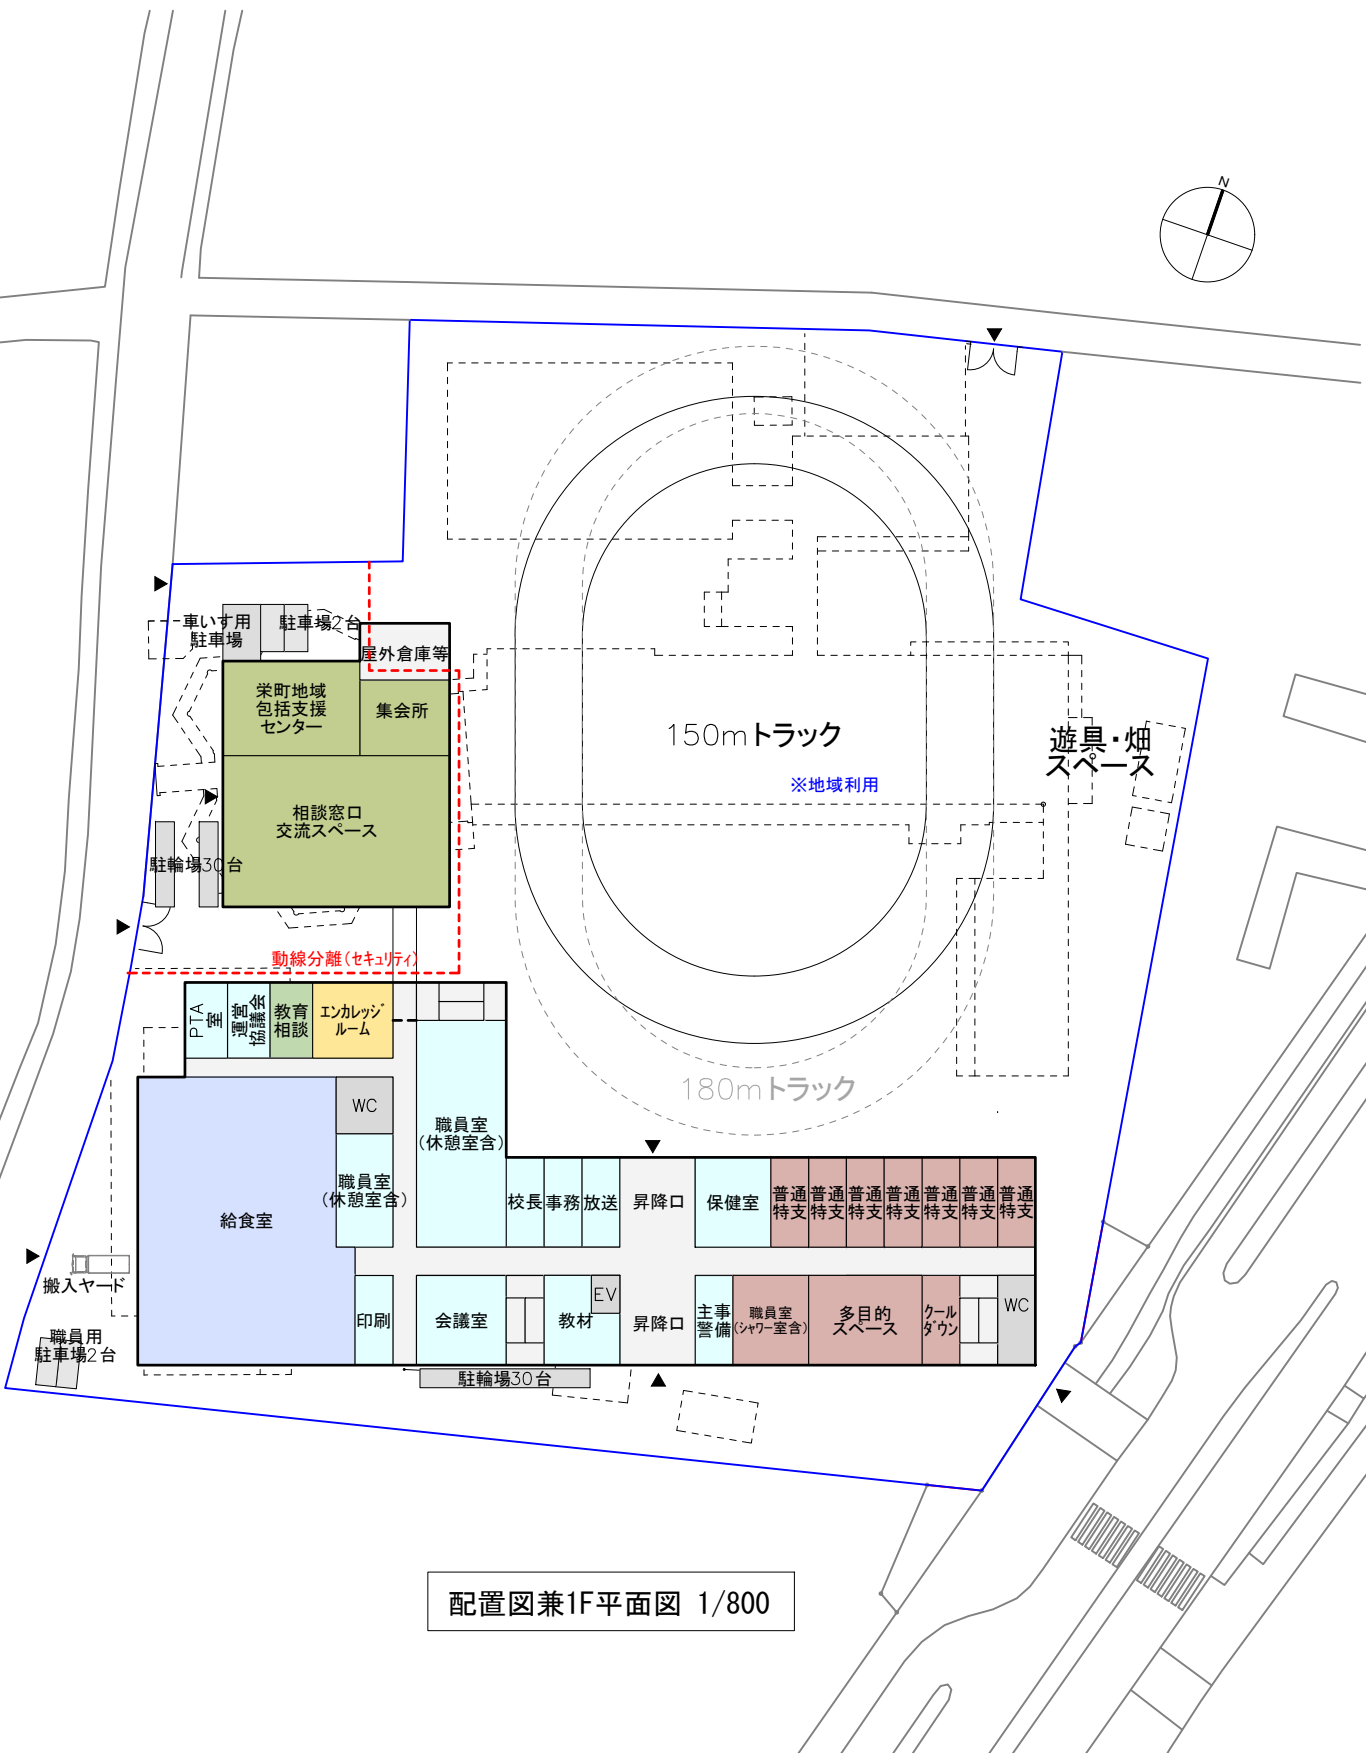


配置図兼1F平面図 1/800

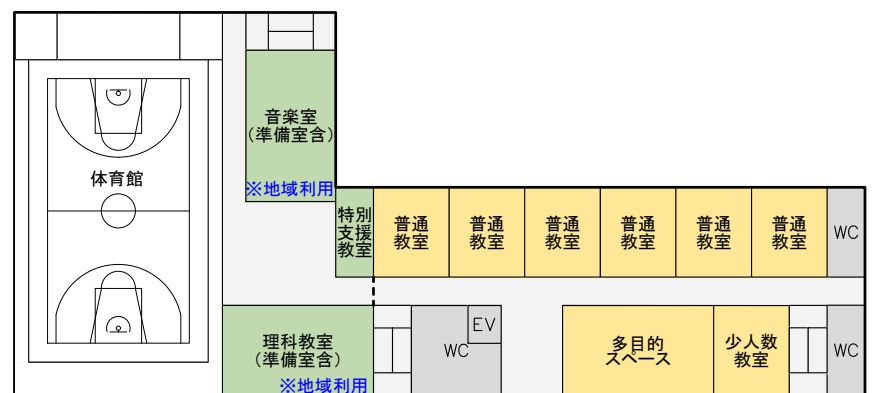

4F平面図 1/800

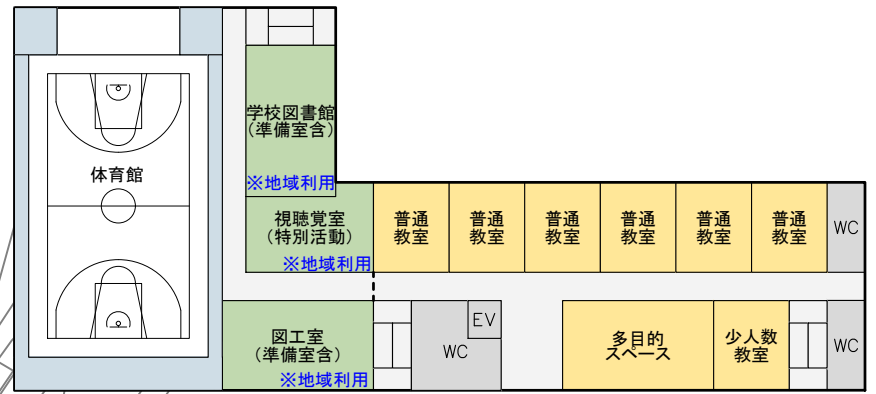

3F平面図 1/800

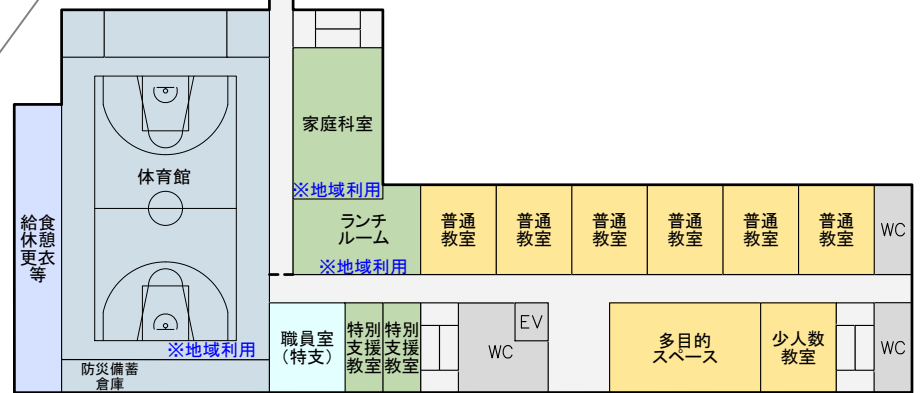

2F平面図 1/800